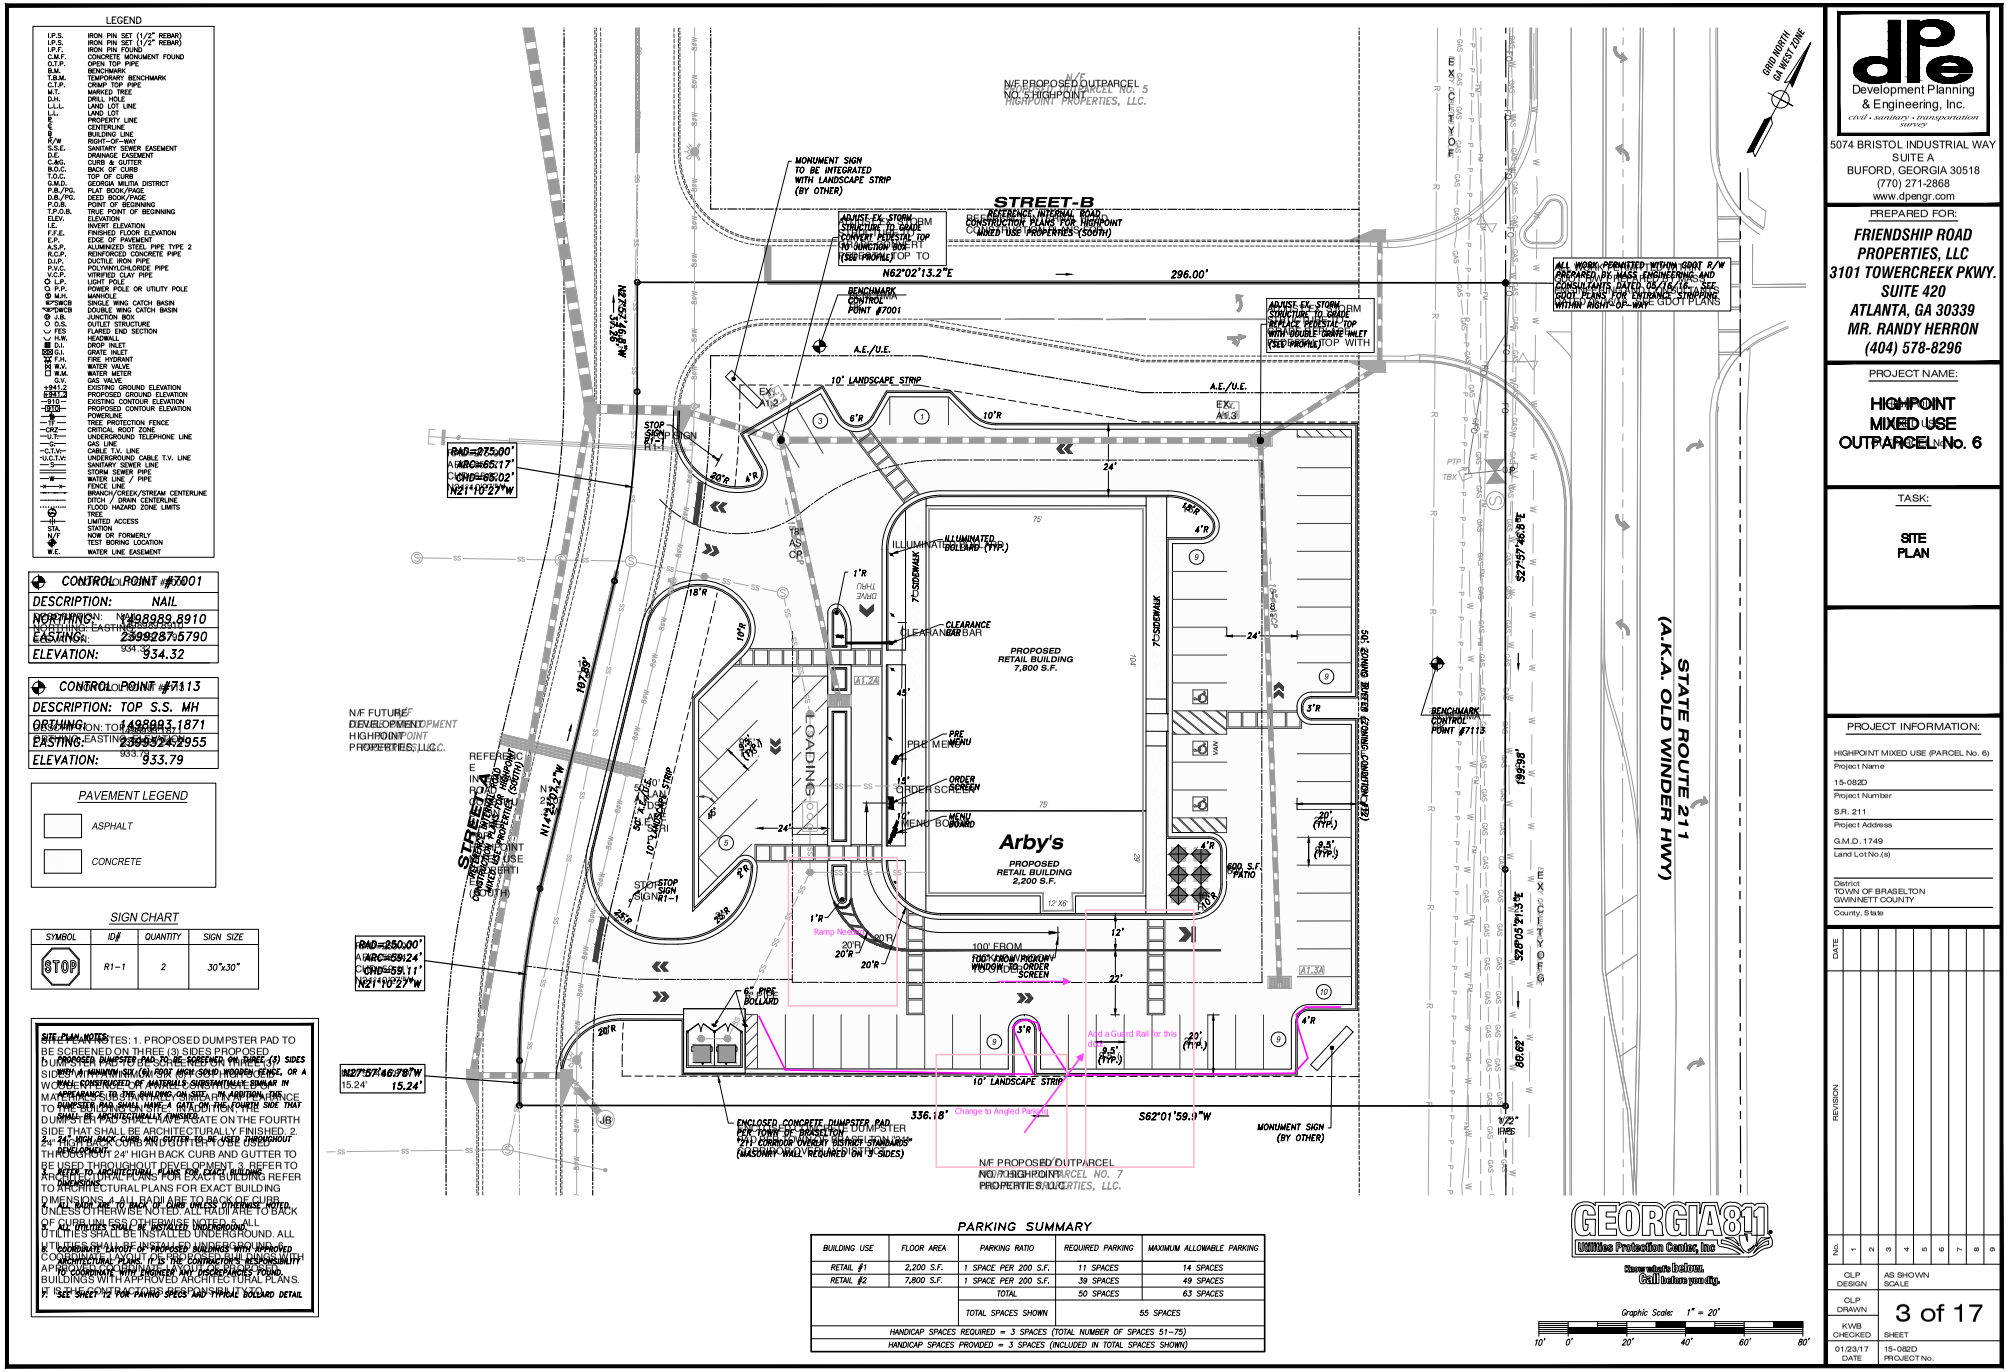

dpe Development Planning & Engineering, Inc.
civil · sanitary · transportation surveys
5074 BRISTOL INDUSTRIAL WAY
SUITE A
BUFORD, GEORGIA 30518
(770) 271-2868
www.dpengr.com

PREPARED FOR:

FRIENDSHIP ROAD PROPERTIES, LLC
3101 TOWERCREEK PKWY. SUITE 420
ATLANTA, GA 30339
MR. RANDY HERRON
(404) 578-8296

PROJECT NAME:

HIGHPOINT MIXED USE OUTPARCEL No. 6

TASK:

SITE PLAN

PROJECT INFORMATION:

HIGHPOINT MIXED USE (PARCEL No. 6)	Project Name
15-082D	Project Number
S.R. 211	Project Address
G.M.D.:1749	Land Lot No.(s)
TOWN OF BRASELTON	District
GWINNETT COUNTY	County, State

REVISION | DATE
No. 1 2 3 4 5 6 7 8 9

CLP DESIGN	AS SHOWN SCALE
CLP DRAWN	3 of 17
KWB CHECKED	SHEET
01/23/17 DATE	15-082D PROJECT No.